BUILDING PLAN FOR

NAME OF INSTITUTION - RAMSEEN COLLEGE, RAMSEEN.

ADDRESS - RAMSEEN, TEHSIL - JASWANTPURA, DISTRICT - JALORE.

NAME OF SOCIETY - GRAMOTTHAN SEVA SANSTHAN.

NAME OF COURSE - TEACHER EDUCATION PROGRAMME & ITEP .

OLD KHASRA No.= 1459, 6208/6179.

NEW KHASRA No.= 5697/5686, 6222/6208, 6210/6181.

DETAILS OF THE PROGRAMME	EARMARKED OF LAND AREA IN Sq Mtrs.
MULTIDISCIPLINARY PROGRAMME	8000.00 Sq Mtrs.
TEACHER EDUCATION PROGRAMME & ITEP	8720.00 Sq Mtrs.
TOTAL LAND AREA -	16720.00 Sq Mtrs.

DETAILS OF THE PROGRAMME	EARMARKED OF BUILT UP AREA IN Sq Mtrs.
MULTIDISCIPLINARY PROGRAMME	4200.00 Sq Mtrs.
TEACHER EDUCATION PROGRAMME & ITEP	4600.00 Sq Mtrs.
TOTAL BUILT UP AREA -	8800.00 Sq Mtrs.

W S N E

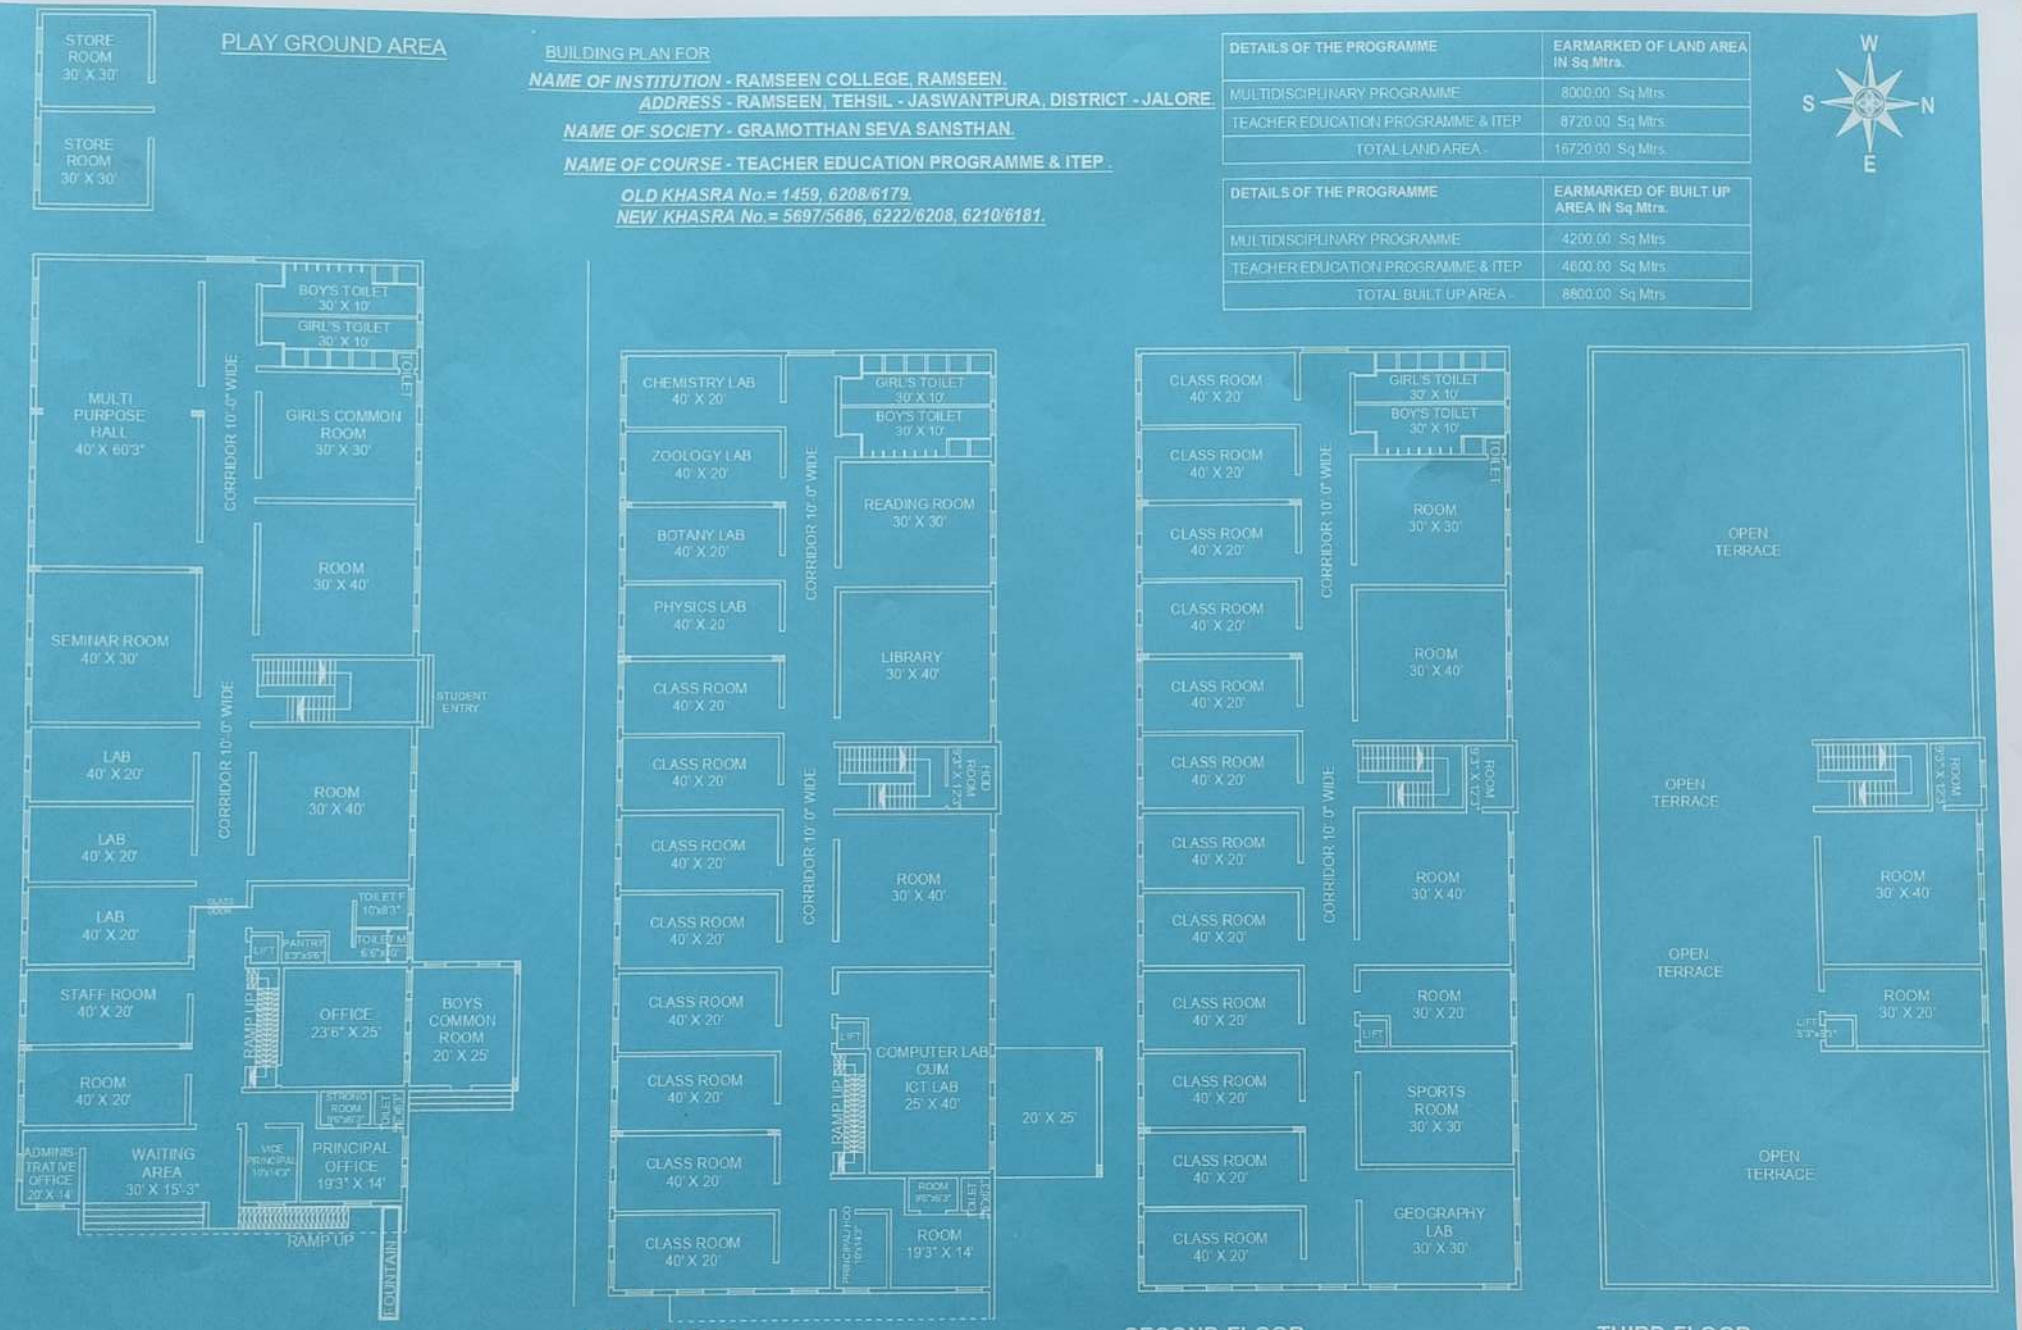

Gramotthan Seva Sansthan, Bhinmal
Secretary

सहायक अभियन्ता
ग्रा.नि.वि.उपखण्ड भीनमाल

प्रशासक
ग्राम पंचायत, रामसीन
पं.स.जसवन्तपुरा (जालोर)

ग्राम विकास अधिकारी
ग्राम पंचायत, रामसीन
सेमल्या बालोर

Principal
Ramseen College, Ramseen
District - Jalore (Raj.)

Er. MISTRY KIRAN
Registered & Pannel Engineer

Er. MISTRY KIRAN
Reg. No.- 1770
(CIVIL ENGINEER)